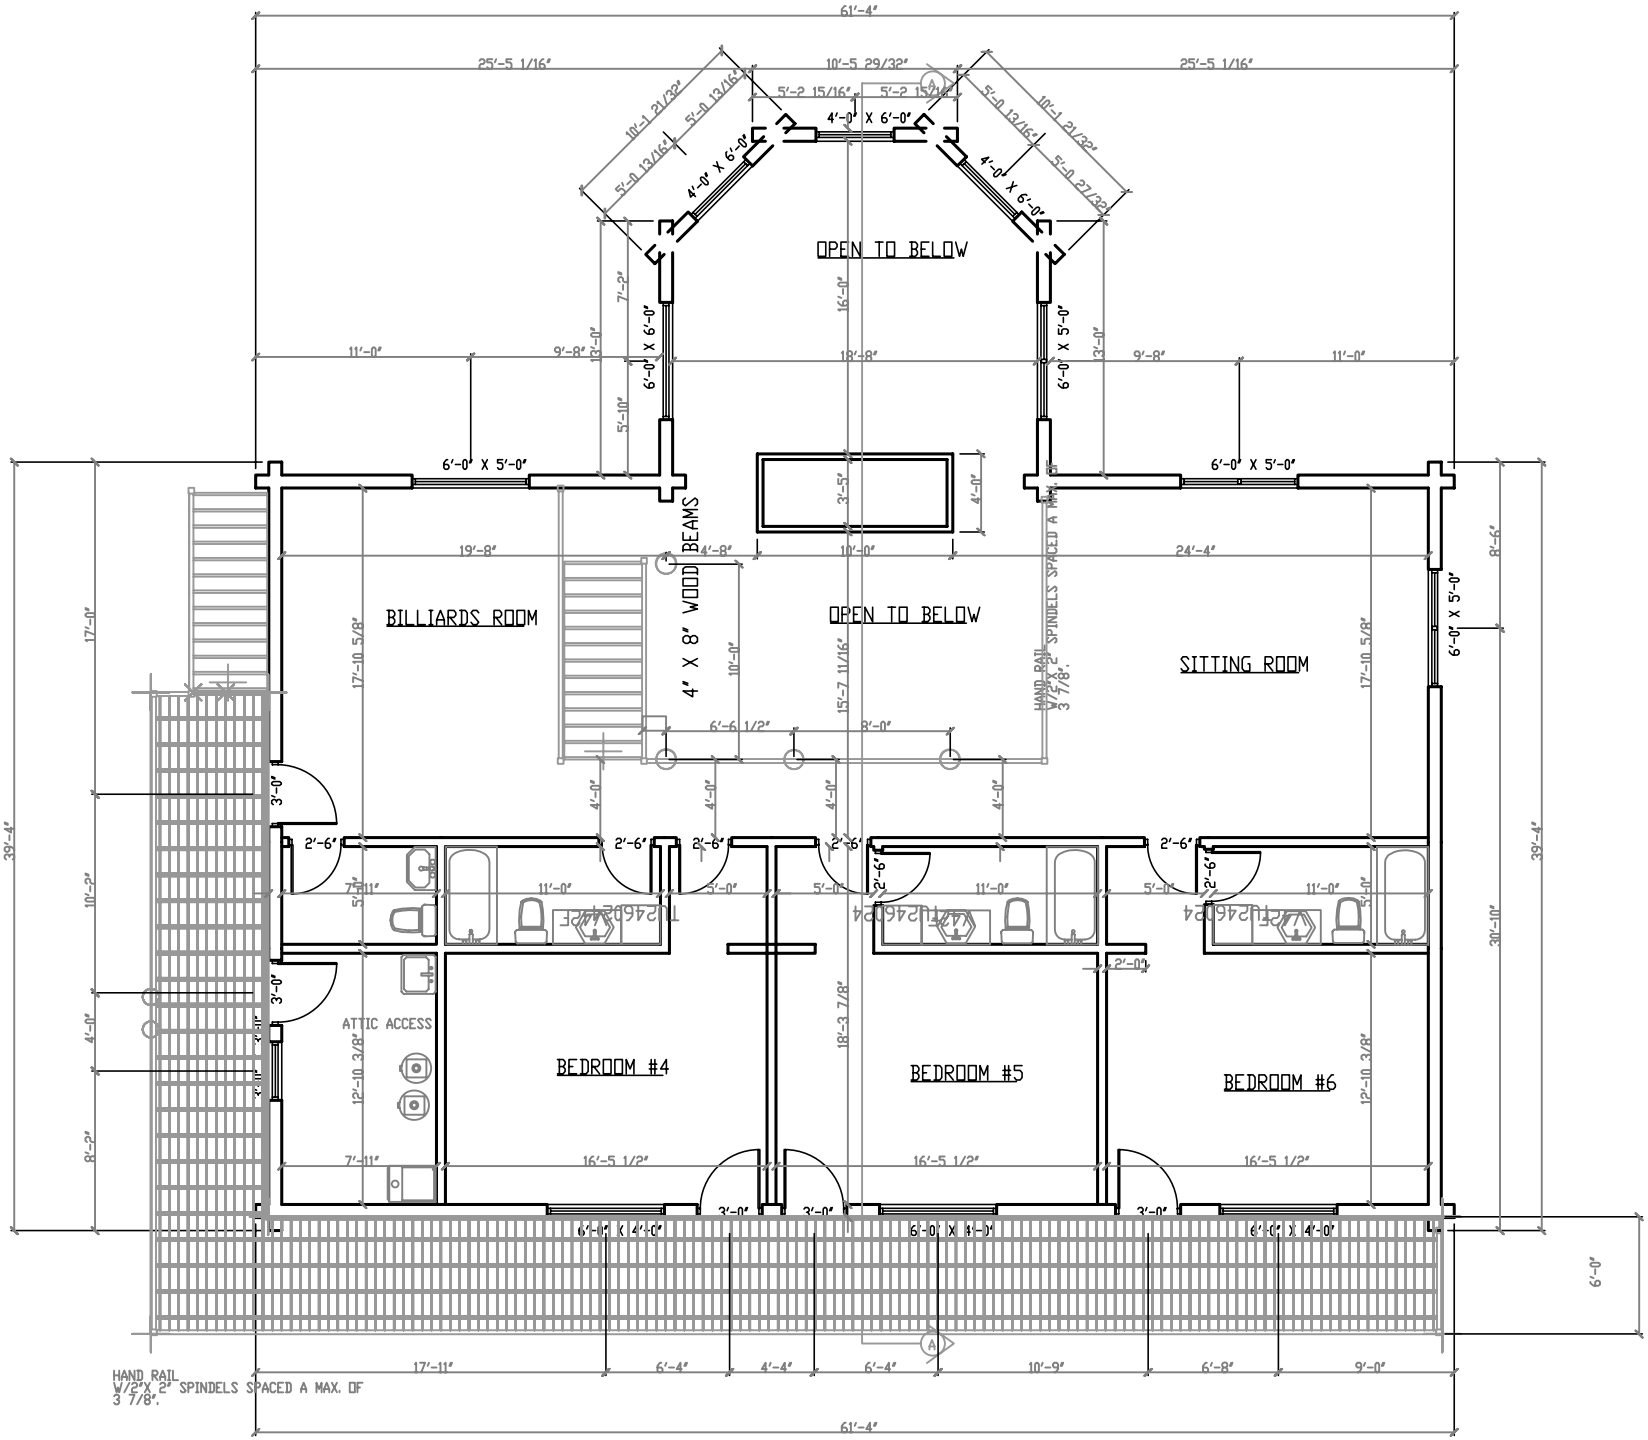

SECOND FLOOR LAYOUT